FilmL.A., Inc.
1201 W. 5th Street, Suite T-800
Los Angeles, CA 90017
t: (213)977-8600 - f: (213)977-8601
www.filmla.com

Summary Information

Permit No: F00032677-A **Type of Permit:** FILMING **Release Date:** 10/22/2010

Production Company CONACO LLC

Insured Company Name CONACO LLC
Contact Phone No. 1 818-977-0756
Contact Phone No. 2
Fax
Address 4000 WARNER BLVD, BLDG 34
BURBANK, California 91522

Production Title CONAN

Type of Production TV Talk Show

Producer JASON CHILLEMI

Director NA NA

1st AD NA NA

Production Manager NA NA

FilmL.A. Coordinator Adrian Fayad

Location Manager JASON CHILLEMI
Primary Phone Mobile - 917-971-6903
Secondary Phone

Location Assistant NA NA
Primary Phone Office - 555-555-5555
Secondary Phone

Fees

LA CITY LANE AND STREET CLOSURE FEE $312.00

Total Permit Fee $312.00

Number of Locations 1

NOT A PERMIT

FilmL.A., Inc.
1201 W. 5th Street, Suite T-800
Los Angeles, CA 90017
t: (213)977-8600 - f: (213)977-8601
www.filmla.com

Summary Information — Location

Location 1 of 1

Permit Number F00032677-A
Production Company CONACO LLC
Insured Company CONACO LLC
Production Title CONAN

Location Manager JASON CHILLEMI
Primary Phone Mobile - 917-971-6903
Secondary Phone

Location Address 4TH ST BRIDGE, SANTA FE AV-MISSION RD, LOS ANGELES, CA, 90021

Location Type Street

Film Dates 10/25/2010 - 10/25/2010 09:00 - 15:00

Open or Closed to the Public Open

Generic Conditions All travel lanes and bike lanes shall be closed per the WATCH manual.
Must Maintain 5' Clearance on Sidewalks/Walkways
No Cast and Crew parking on areas streets.
Number of uniformed officers listed on the permit is a minimum requirement. Permittee remains responsible for deploying a sufficient number of uniformed officers to provide traffic and crowd control to ensure the safety of the film crew and the public.
Uniformed officers shall have a copy of the film permit in their possession and are required to confirm that all traffic control signage devices are in place.

Please see attached document CONACO. 4TH ST.pdf

Equipment on Location

Type	Quantity
Cast/Crew vehicles	5
Cranes	1
Cube Trucks	1
Generator	1
Motor Homes	1
Vans	4

Personnel on Location

Type	Quantity
Cast	2
Crew	18
Off-Duty/Retired LAPD Officer(s)	2

Filming Activities Drive by; Drive ups & away; Driving shots; Equipment on sidewalk, in curb lane & across street; Exterior Dialogue; Intermittent pedestrian control; Intermittent traffic control - 2 minutes standard; CRANE. CONDOR. WALK AND TALK. TALENT ON SIDEWALK AND STREET.;

Jurisdiction **Political:** Los Angeles City - Council District 14 **Police:** Los Angeles Police Department **Fire:** Los Angeles City

Thomas Guide **Page:** 634 **Grid:** H5

Approvals

LOS ANGELES POLICE DEPARTMENT	Mark Buck
LOS ANGELES CITY DEPARTMENT OF PUBLIC WORKS	David Chanquin
FILML.A. CLOSURES	Joshua Mingo

Coordinator Note RIDER A - RELEASES LOCATION.

Parking

Base Camp
Location Type : Location

Crew Parking
Location Type : Location

Lane / Full Closure S/S CURBLANE OF 4TH ST FROM MISSION TO SANTA FE

Approximate Footage 0 - 300

Date(s) 10/25/2010 to 10/25/2010 **Time(s)** 09:00 to 15:00

NOT A PERMIT

Permit #F00032677-A

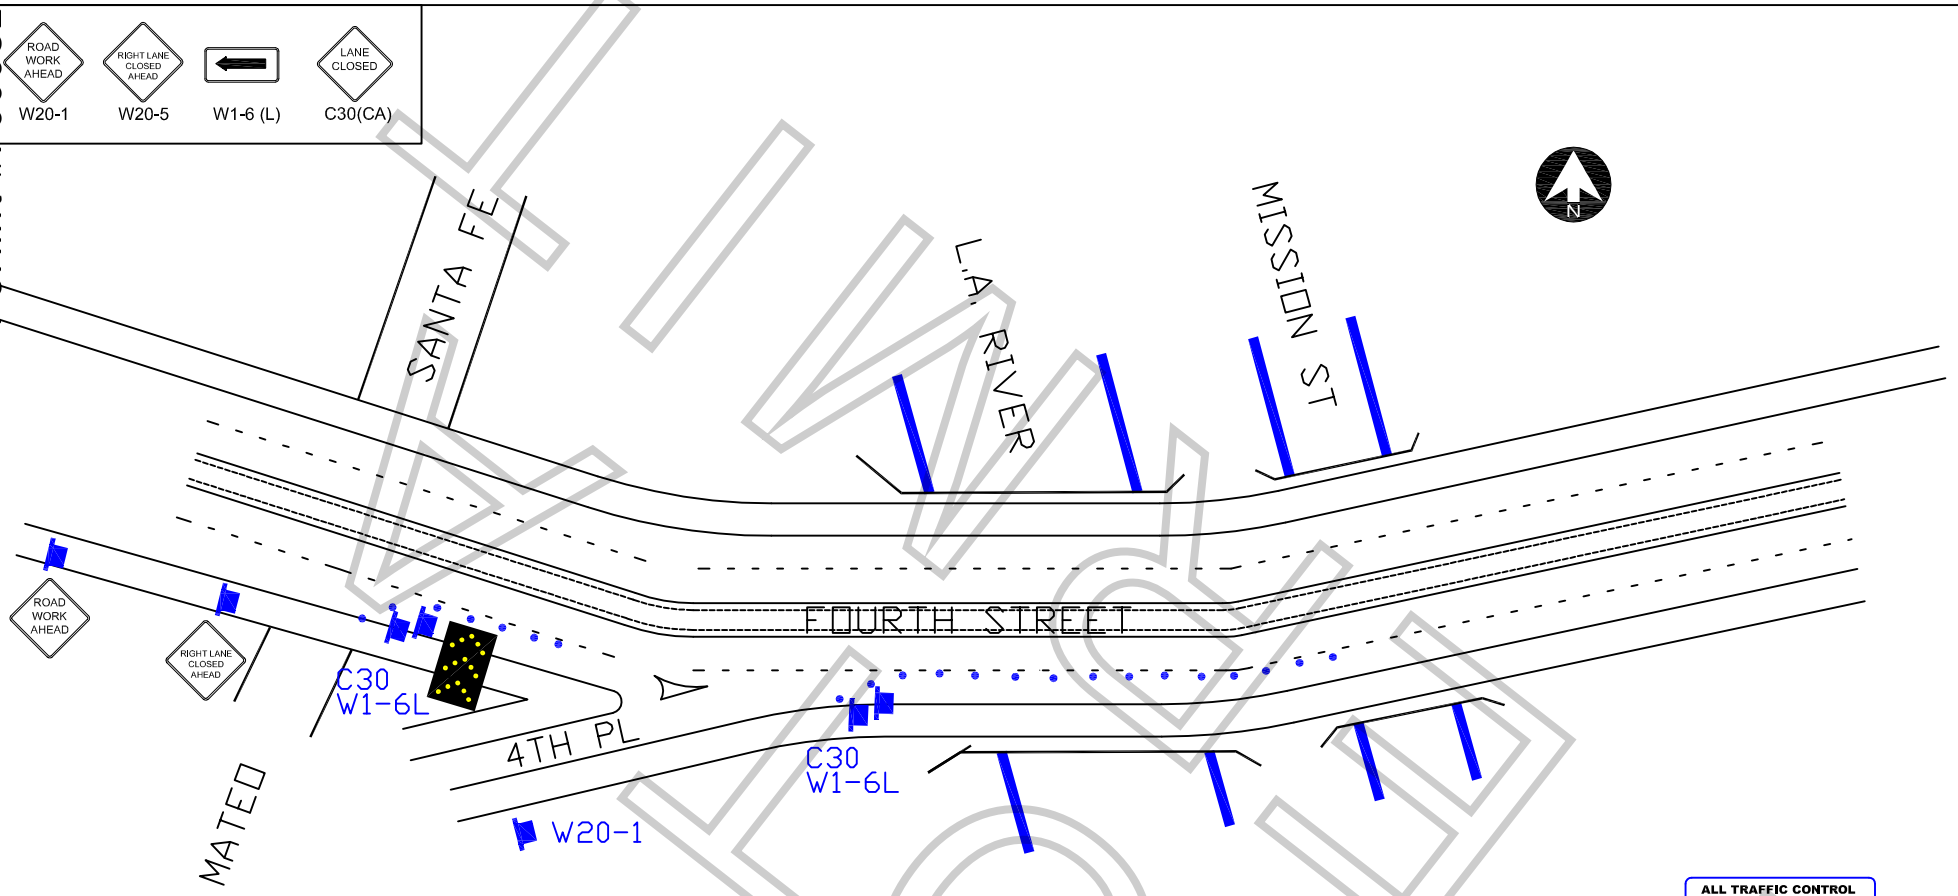

ALL TRAFFIC CONTROL WILL BE INSTALLED AND CONFORM TO THE MUTCD AND WATCH MINIMUM REQUIREMENTS

WORK ZONE TRAFFIC CONTROL PLAN GENERAL NOTES

1. **DATE/TIME: 10-25-10 FROM 05:00 HOURS TO 15:00 HOURS.**
2. ALL SIGNING, STRIPING, AND TRAFFIC CONTROL DEVICES SHALL CONFORM TO THE (CURRENT) STATE OF CALIFORNIA DEPARTMENT OF TRANSPORTATION (CALTRANS) STANDARD PLANS AND STANDARD SPECIFICATIONS, CALIFORNIA MUTCD, AND ANY ADDENDUMS THERETO, AND AS SHOWN ON THESE PLANS, SYMBOLS AND ABBREVIATIONS USED ARE SHOWN ON CALTRANS STANDARD PLANS A10A&B, A20A-D, AND A24A-E.
3. THERE WILL BE NO INTERFERENCE WITH TRAFFIC SIGNALS OR CROSSWALKS.
4. CONES WILL BE 28" MINIMUM HEIGHT AND HAVE REFLECTORIZED SLEEVES FOR NIGHT WORK.
5. POLICE WILL DIRECT TRAFFIC IF NECESSARY.

JCL BARRIDADE COMPANY.
2334 E. EIGHTH ST., CA 90021
Ph: (213) 622-9775 * Fax: (213) 622-9790
CA Lic # 805357
TRAFFIC PLAN DRAWN BY:
ISMAEL RODRIGUEZ
Traffic control plan is drawn per MUTCD & 2009 Work Area Traffic Control Handbook

TRAFFIC CONTROL FOR:

"CONACO"

PROJECT LOCATION:

4TH STREET
SANTA FE TO MISSION
CITY OF LOS ANGELES, CA

LOCATION CONTACT:

FILM PERMITS UNLIMITED
MATT BARKER
OFFICE# 818.347.9929

Project	Sheet
Date	1 OF 1
Scale: N.T.S.	

FILMLA ZONE